9/11 MEMORIAL AT PARRIS ISLAND
BENCH OF HEROES

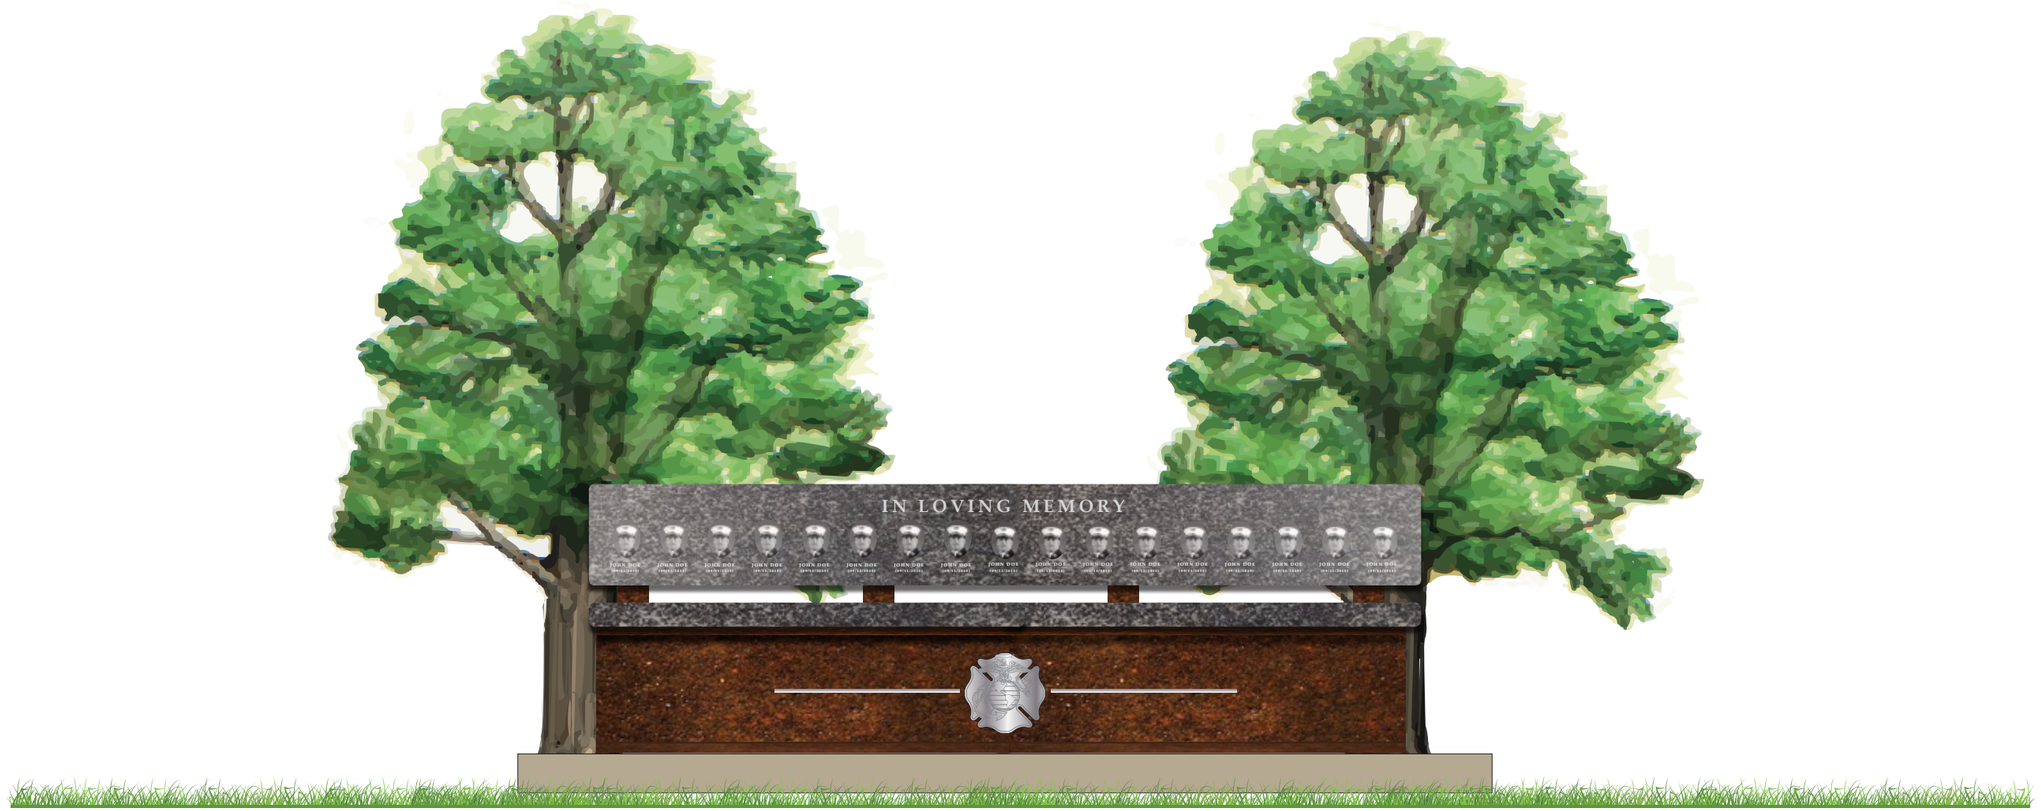

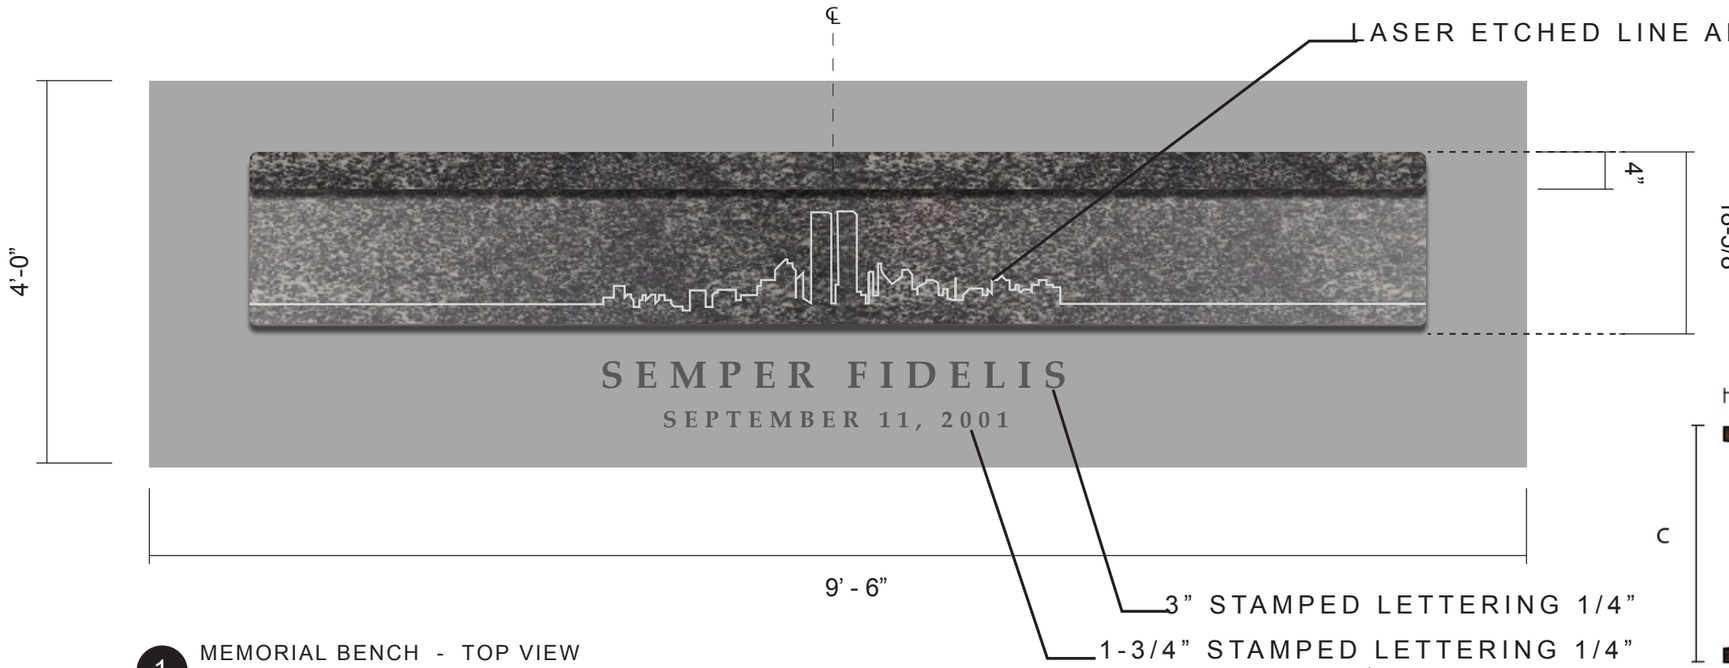

1 MEMORIAL BENCH - TOP VIEW
QUANTITY : 1

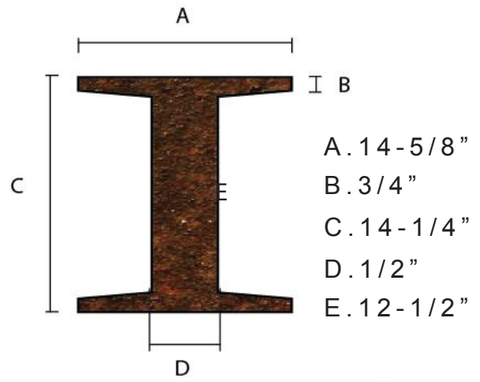

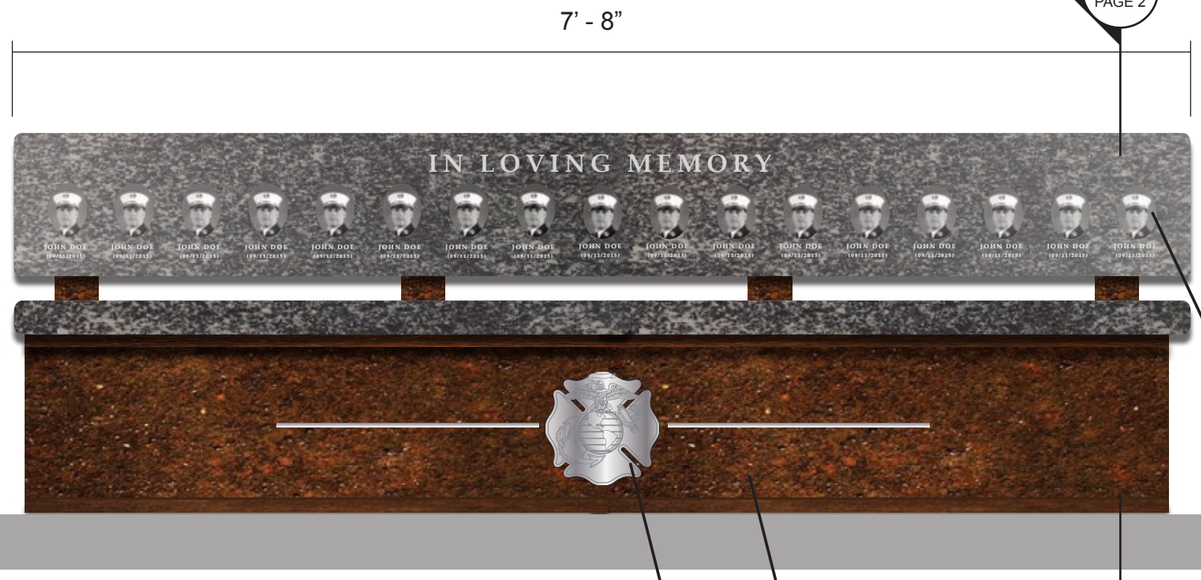

2 MEMORIAL BENCH - ELEVATION
QUANTITY : 1

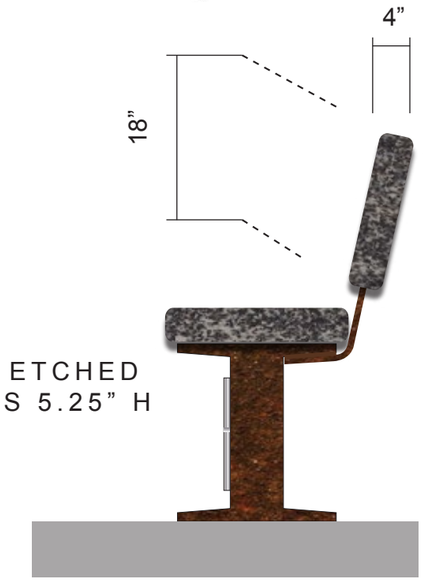

3 MEMORIAL BENCH - SIDE VIEW
QUANTITY : 1

TWIN TOWERS ENTERPRISES

PARRIS ISLAND
9-11 MEMORIAL
USMC - FDNY

REVISIONS

1 : 01.23.16

DATE : 12.05.15

SD
Steph Donohue
TEL : 201.304.9879
FAX : 887.265.2065
www.stephdonohue.com
info@stephdonohue.com

MEMORIUM

Drawn by: S.DONOHUE

PAGE 1

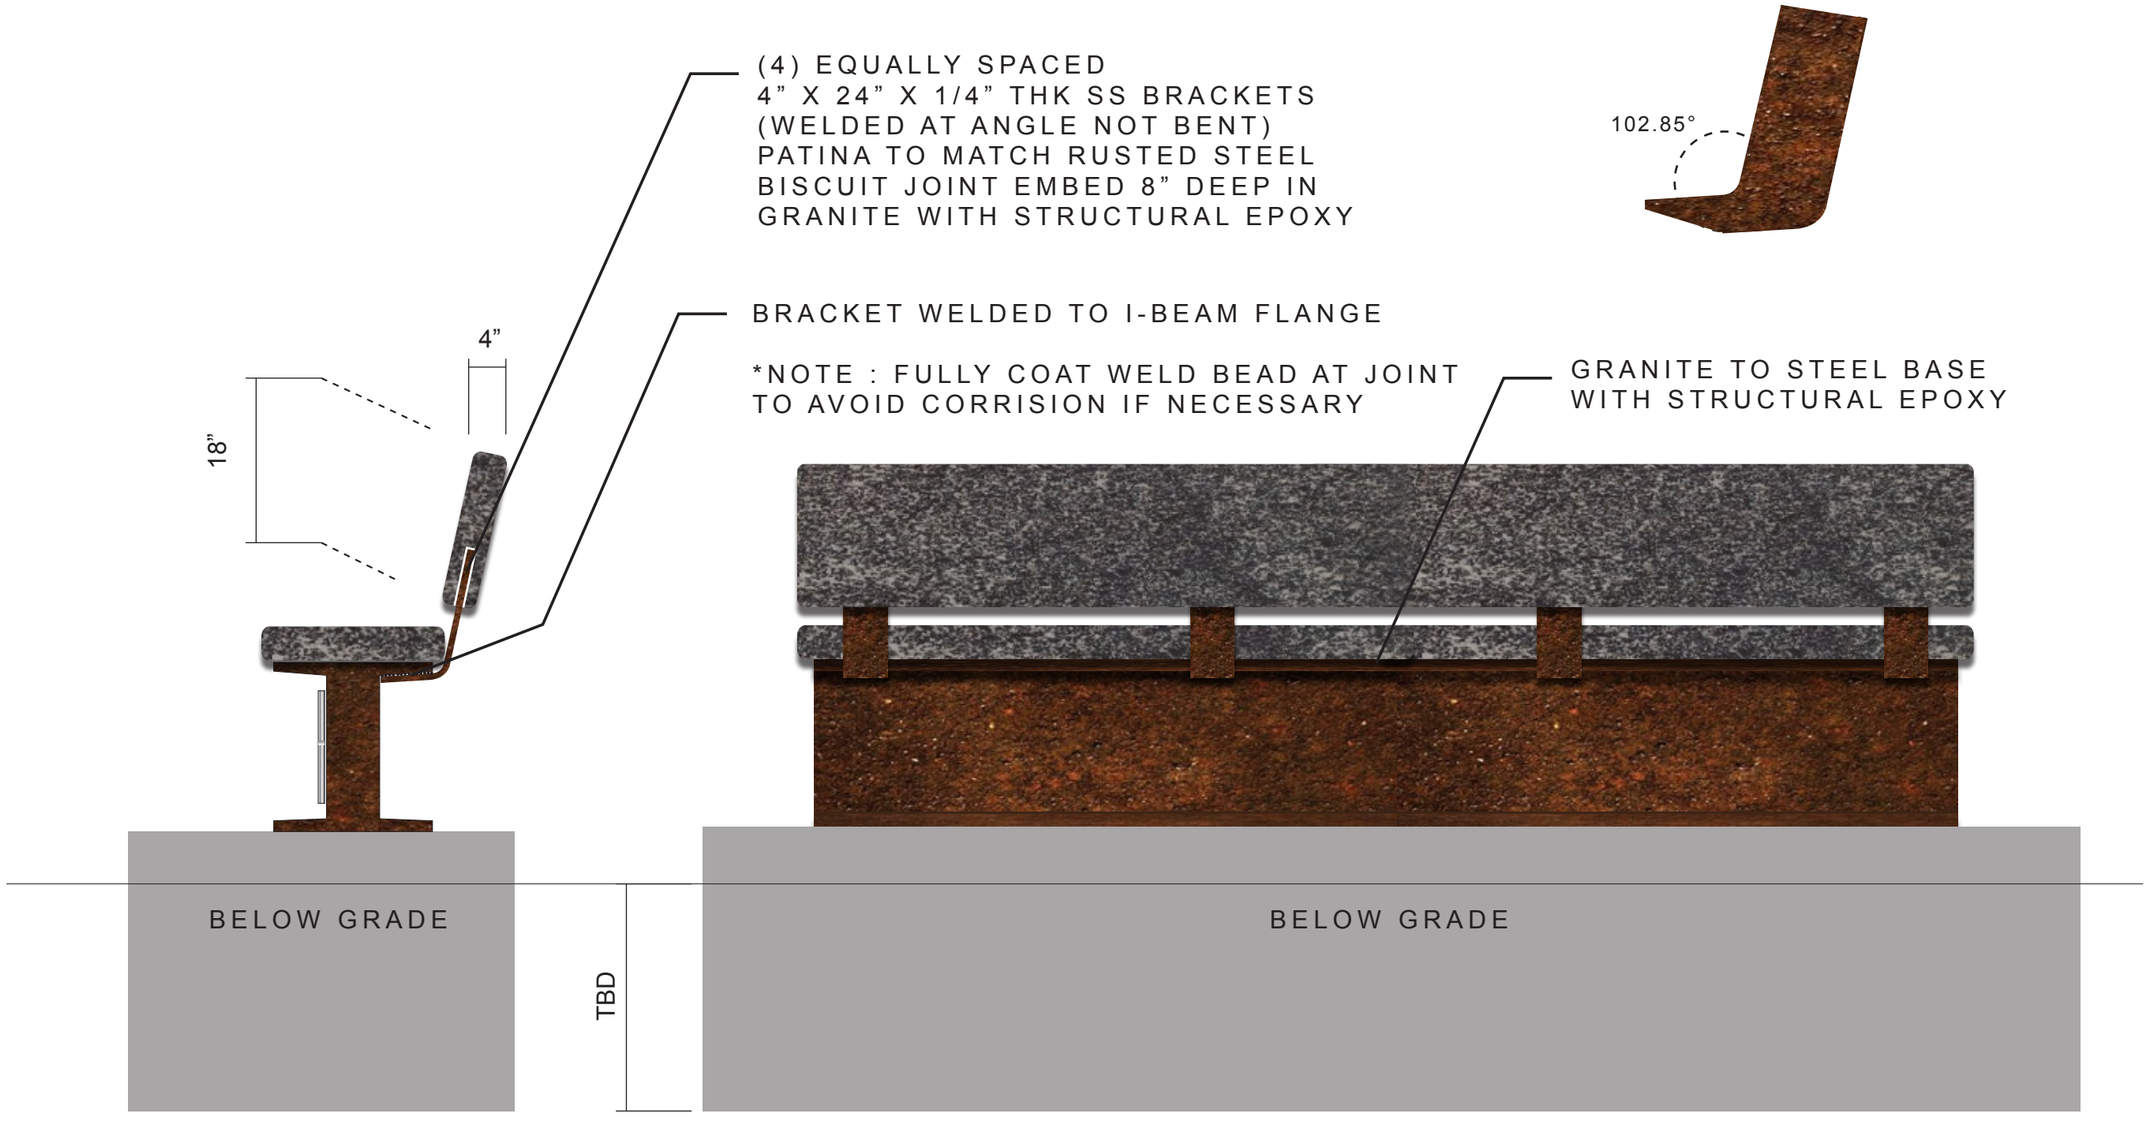

4 MEMORIAL BENCH - SECTION VIEW
QUANTITY : 1

5 MEMORIAL BENCH - REAR ELEVATION
QUANTITY : 1

TWIN TOWERS
ENTERPRISES

PARRIS ISLAND
9-11 MEMORIAL
USMC - FDNY

REVISIONS

1 : 01.23.16

DATE : 12.05.15

TEL : 201.304.9879
FAX : 887.265.2065
www.stephdonohue.com
info@stephdonohue.com

MEMORIUM

Drawn by: S.DONOHUE

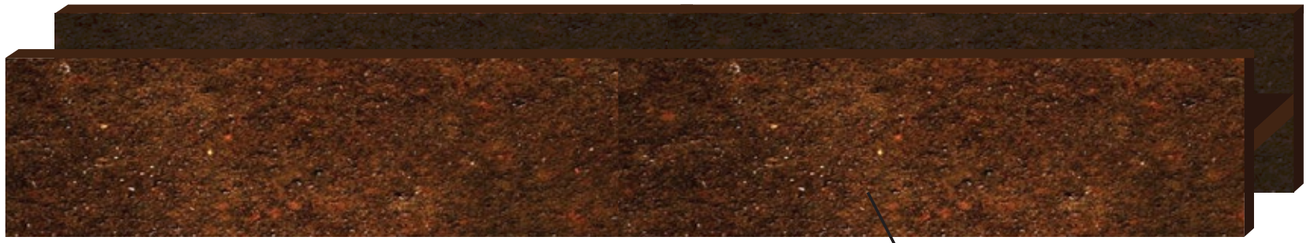

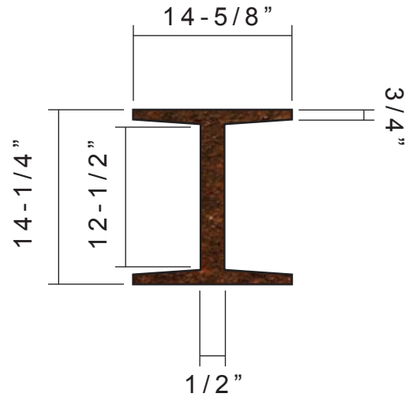

STRUCTURAL STEEL I-BEAM
(FROM WORLD TRADE CENTER)
TO BE PROVIDED BY OTHER

9 I-BEAM - RAW MATERIAL DETAILS

WEIGHT : 967.5 LBS

A. BACK REST

B. BENCH SEAT

10 GRANITE - RAW MATERIAL DETAILS

WEIGHT A.: +/- 623 LBS
WEIGHT B.: +/- 646 LBS

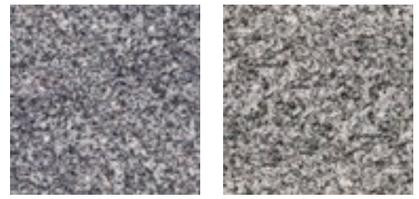

MED. BARRE GREY

NEWBURY GREY

BLACK IMPALA

ST. CLOUD GREY

11 GRANITE - MATERIAL COLOR SPEC.

COLOR SELECTION SUBJECT TO CHANGE
BASED ON VENDOR STOCK AVAILABILTY.

TWIN TOWERS
ENTERPRISES

PARRIS ISLAND
9-11 MEMORIAL
USMC - FDNY

REVISIONS

1 : 01.23.16

DATE : 12.05.15

SD
Steph Donohue
TEL : 201.304.9879
FAX : 887.265.2065
www.stephdonohue.com
info@stephdonohue.com

MEMORIUM

Drawn by: S.DONOHUE

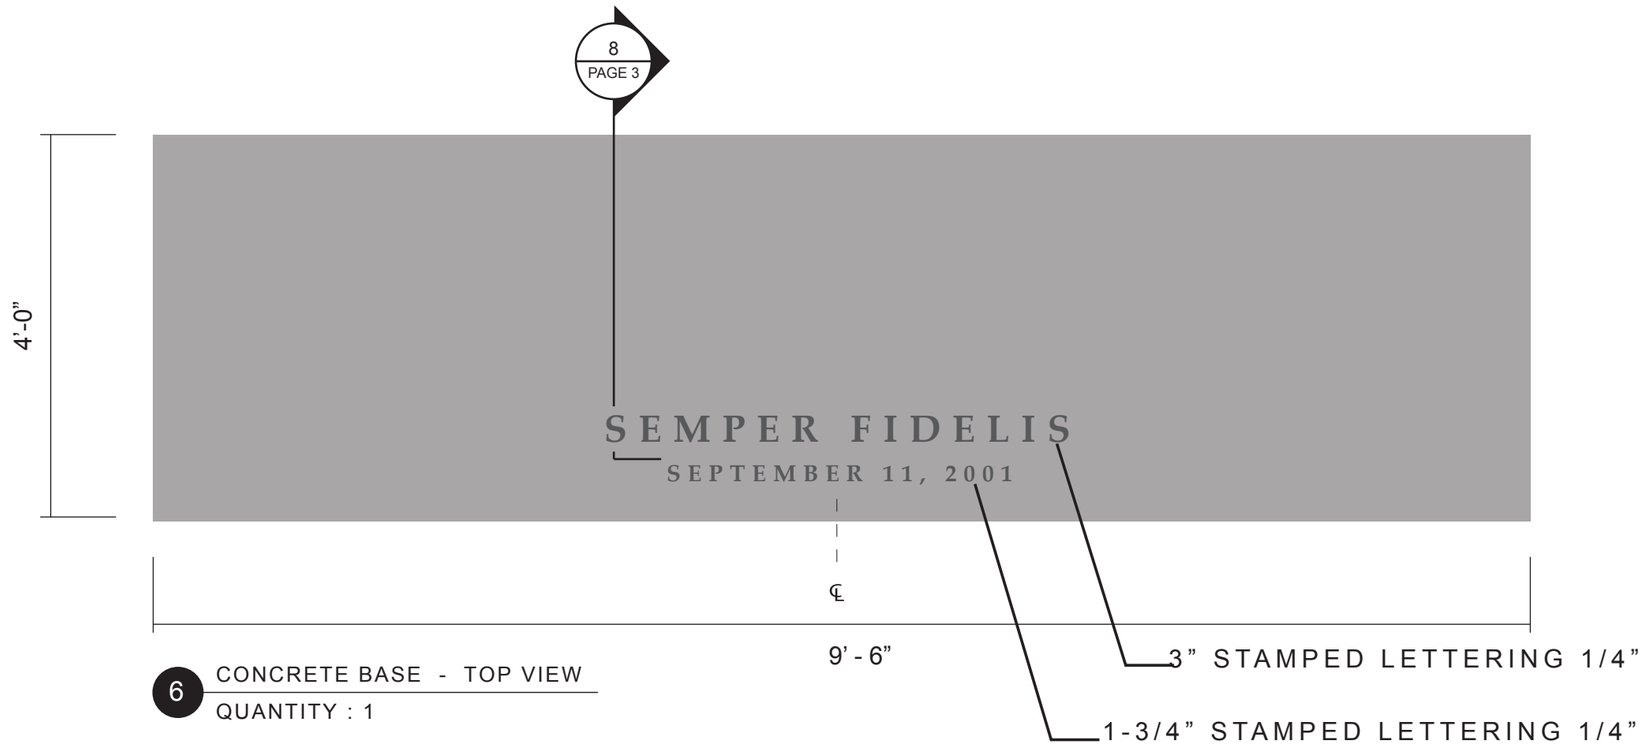

6 CONCRETE BASE - TOP VIEW
QUANTITY : 1

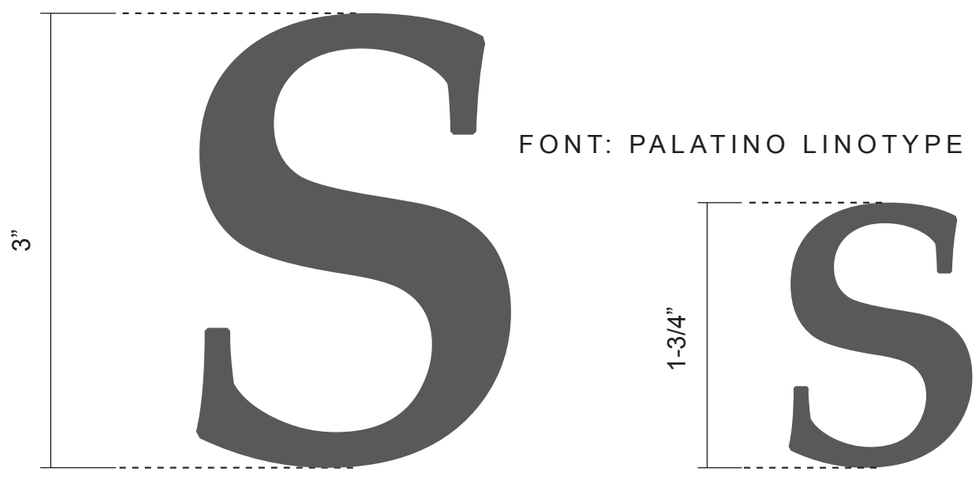

7 CONCRETE STAMPS - LETTER VIEW
QUANTITY : 41

8 LETTER STAMP DEPTH - DETAIL VIEW
QUANTITY : 41

TWIN TOWERS ENTERPRISES

PARRIS ISLAND
9-11 MEMORIAL
USMC - FDNY

REVISIONS

1 : 01.23.16

DATE : 12.05.15

SD
TEL : 201.304.9879
FAX : 887.265.2065
www.stephdonohue.com
info@stephdonohue.com

MEMORIUM

Drawn by: S.DONOHUE

PAGE 3

PLACE HOLDER ART ONLY

1/4” THK STAINLESS STEEL
WATER JET CUT EMBLEM AND.
ACCENT LINES. EMBLEM TO BE
CHEMICAL ETCHED & INFILLED.

! FINAL EMBLEM TO MATCH
PROVIDED PATCH.

TWIN TOWERS
ENTERPRISES

PARRIS ISLAND
9-11 MEMORIAL
USMC - FDNY

REVISIONS

1 : 01.23.16

DATE : 12.05.15

SD

TEL : 201.304.9879
FAX : 887.265.2065
www.stephdonohue.com
info@stephdonohue.com

MEMORIUM

Drawn by: S.DONOHUE